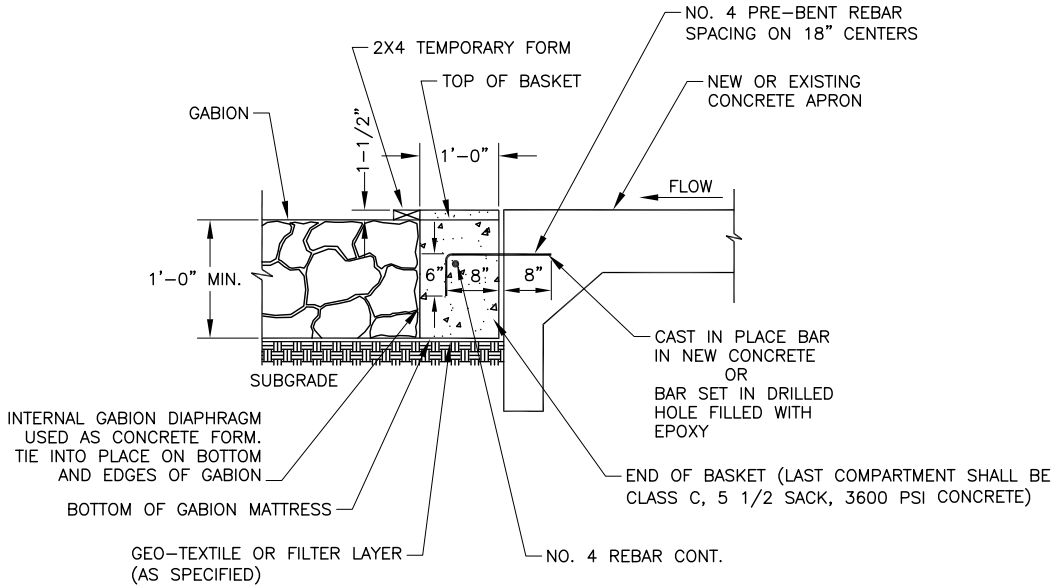

GABION TO CONCRETE ATTACHMENT

NTS REV: 7/11/17

CITY OF ARLINGTON, TEXAS		
GABION TO CONCRETE ATTACHMENT		
DATE:	SCALE: NTS	SHEET_____OF_____
DESIGNED BY:	DRAWN BY:	CHECKED BY: