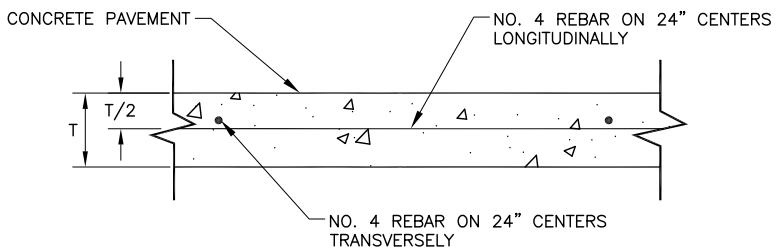

PAVEMENT REINFORCING

NTS REV: 8/8/17

CITY OF ARLINGTON, TEXAS		
PAVEMENT REINFORCING		
DATE:	SCALE: NTS	SHEET_____OF_____
DESIGNED BY:	DRAWN BY:	CHECKED BY: